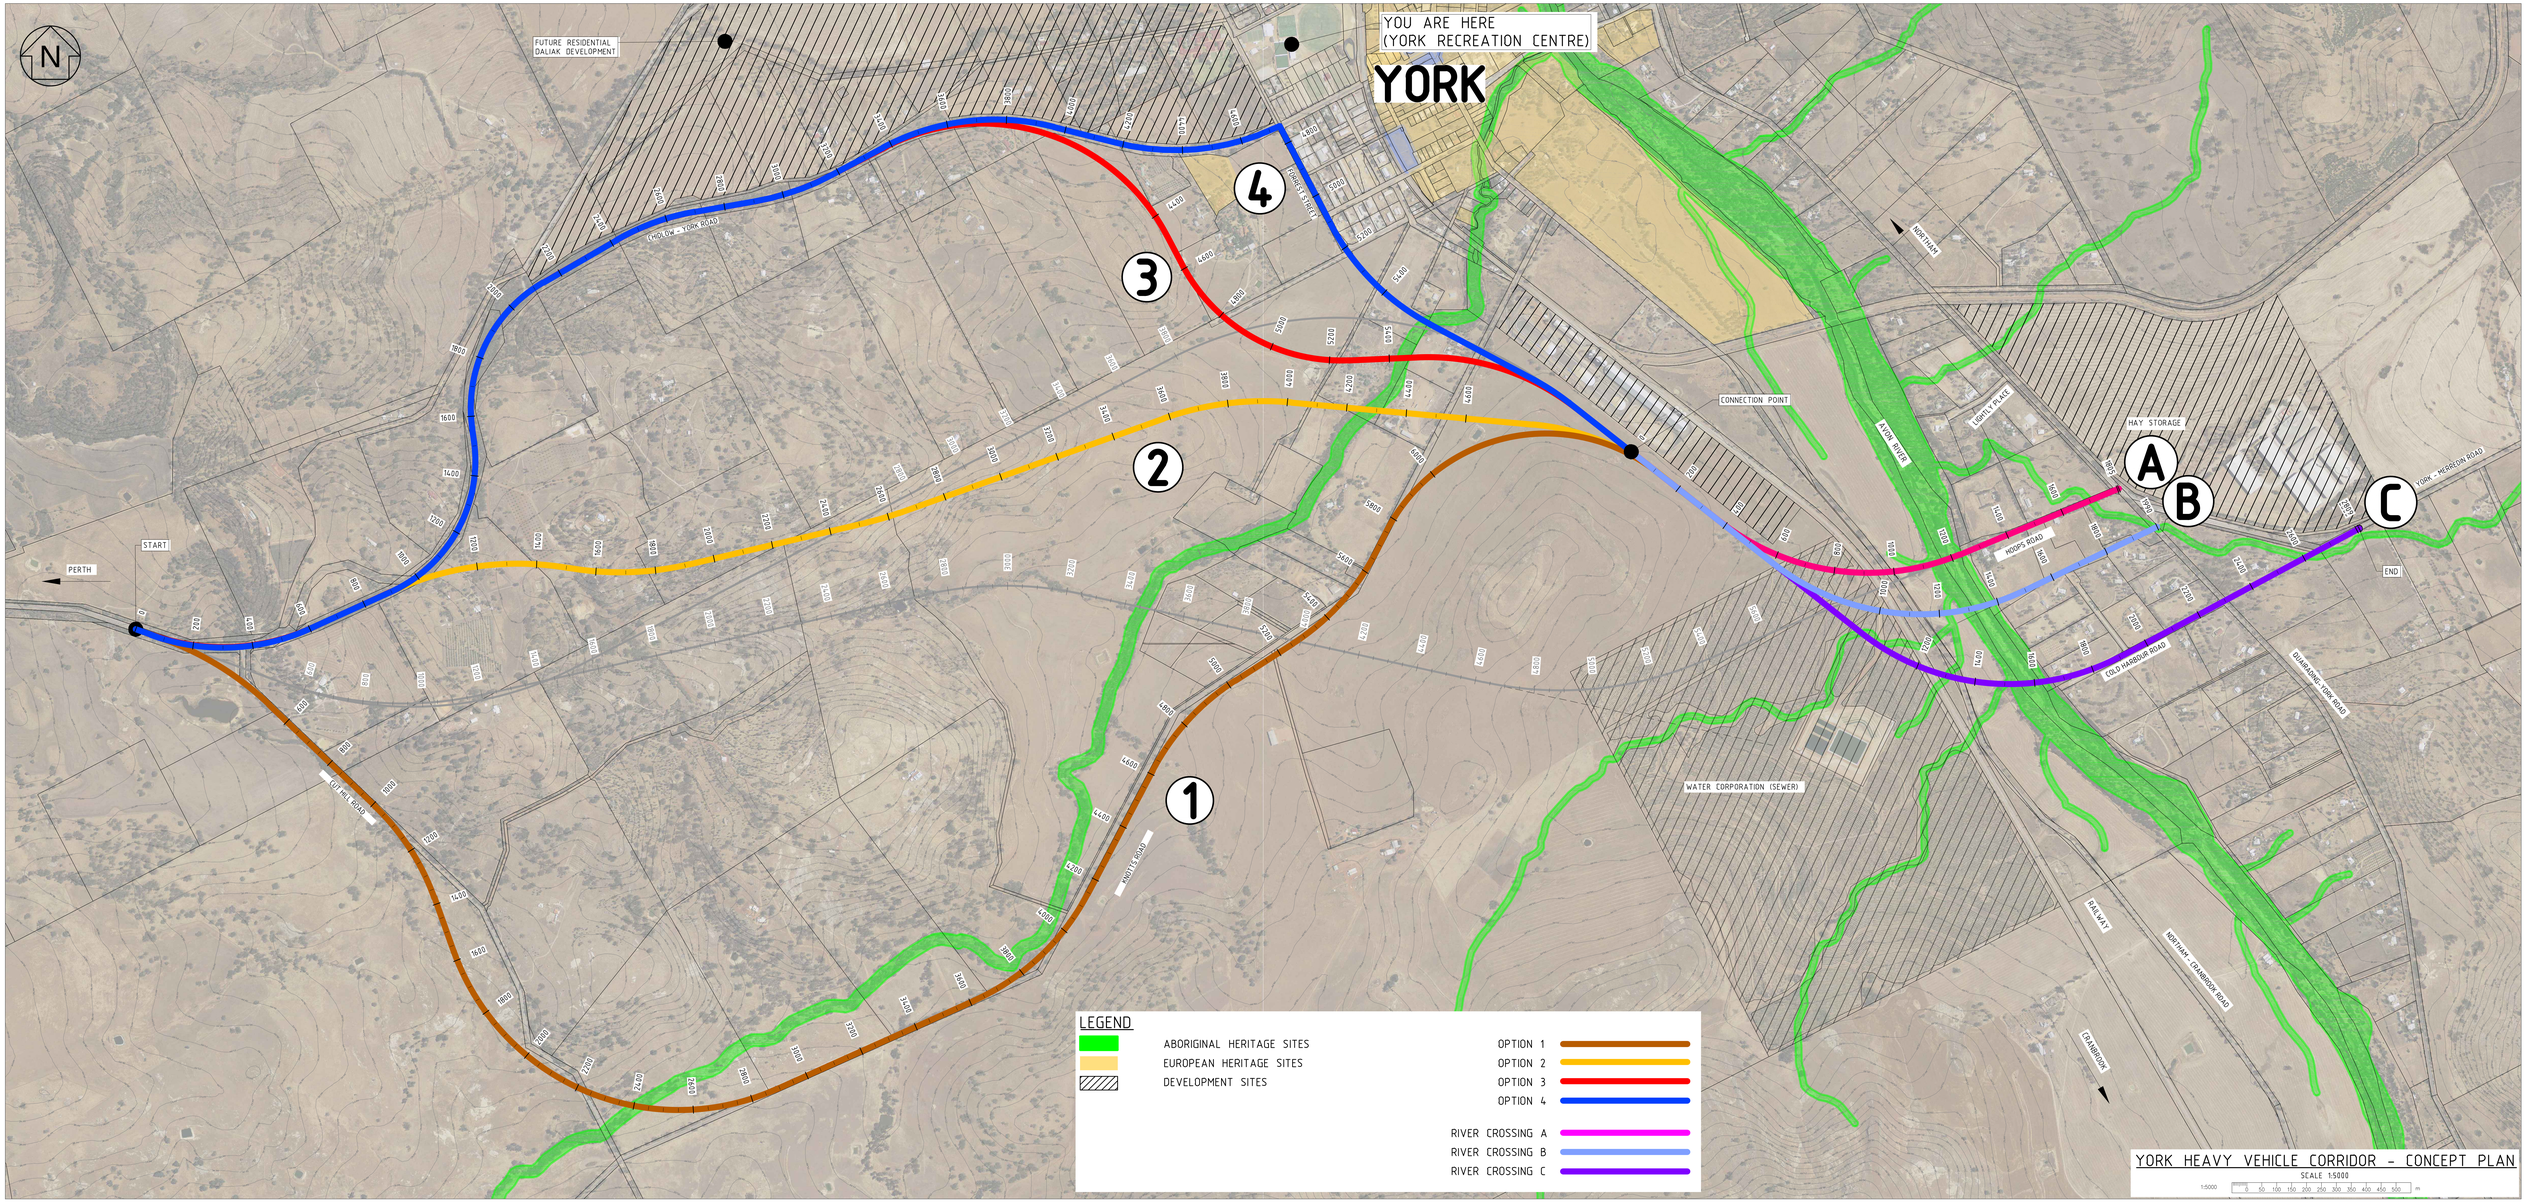
YOU ARE HERE
(YORK RECREATION CENTRE)
YORK
FUTURE RESIDENTIAL
DALIAK DEVELOPMENT
HOLLOW - YORK ROAD
CONNECTION POINT
AVON RIVER
HAY STORAGE
HOOP'S ROAD
COLD HARBOUR ROAD
YORK - HERLOW ROAD
QUAIRADING - YORK ROAD
NORTHAM - CRANBROOK ROAD
CRANBROOK
NORTHAM
WATER CORPORATION (SEWER)
START
END
PERTH
COTTLE ROAD
HOUSE ROAD
1
2
3
4
A
B
C
LEGEND
ABORIGINAL HERITAGE SITES
EUROPEAN HERITAGE SITES
DEVELOPMENT SITES
OPTION 1
OPTION 2
OPTION 3
OPTION 4
RIVER CROSSING A
RIVER CROSSING B
RIVER CROSSING C
YORK HEAVY VEHICLE CORRIDOR - CONCEPT PLAN
SCALE 1:5000